M. A. R. 57 (Rule 116)
Measurement Book

No. B

465470

Serial No. 1st and Final Bill

Name of Work ..... From ..... To .....

Name of Contractor of nature of Agency ... Sri K. Shankar Reddy

Date of commencement of work .....

Date 1	Full description, etc, of work 2	Dimensions				Contents 7	Reference to last Measurement 8
		Number 3	Length 4	Breadth 5	Depth 6		
	Name of coork :-	Providing pipeline in ward No-02 of Yelahanka Sub division					
	Estimate cost :-	Rs 16.00 Lakhs					
	work code :-	002-17-000034					
	work order NO :-	E(Y N L A) E-PMT-081 w.o/M3/2017-18					
	coork order Date:-	09-05-2017					

Reference to last Measurement 8

MEASUREMENT BOOK

Date 1	Full description, etc, of work 2	Dimensions: Number 3	Length 4	Breadth 5	Depth 6	Contents 7	Reference to last Measurement 8
	It NO (7)						
	P.M.Qty Recorded Vide Page NO 465458						
	Providing and fixing on Position bore well @RS 19140.00/Each of this MB=					345.00 Each	
	quality 25mm dia nominal bore including all lands complete as per					⇒RS 66490.00	
	labour and Hom of equipments with						
	Specifications CPN 91 IN-13-26)						
	PM Qty Recorded Vide Page NO 465459						
	@RS 253.00/Each, of this MB=					175.00 Each	
	Limited Qty= 175.00					⇒RS 44275.00	
	⇒RS 1398431.00						

merged
26/6/17
Asst. Executive Engineer
Yelahanka Sub. Divison
(BPMP Ynk. Zn)
Yelahanka, Bangalore

erasure Total Amount

26/6/17

CERTIFICATE:

1. Contractor has
2. Contractor has
3. are no departmen

JE

M. A. R. 57 (Rule 116)
Measurement Book

No. B

465473

Serial No. .....

Name of Work ..... From..... To.....

Name of Contractor of nature of Agency .....

Date of commencement of work .....

Date	Full description, etc, of work	Dimensions				Contents	Reference to last Measurement
		Number	Length	Breadth	Depth		
1	2	3	4	5	6	7	8
	CERTIFICATE:-						
	1] The contractor has completed the work as per specification						
	2] The contractor has removed all the debries from work spot						
	3] There are no departmental issues to the contractor						
							AE 26/6/17

MEASUREMENT BOOK

Date 1	Full description, etc, of work 2	Dimensions: Number 3	Length 4	Breadth 5	Depth 6	Contents 7	Reference to last Measurement 8
	SKETCH SHOWING THE DETAILS OF WORKSPOT In Harohalli						

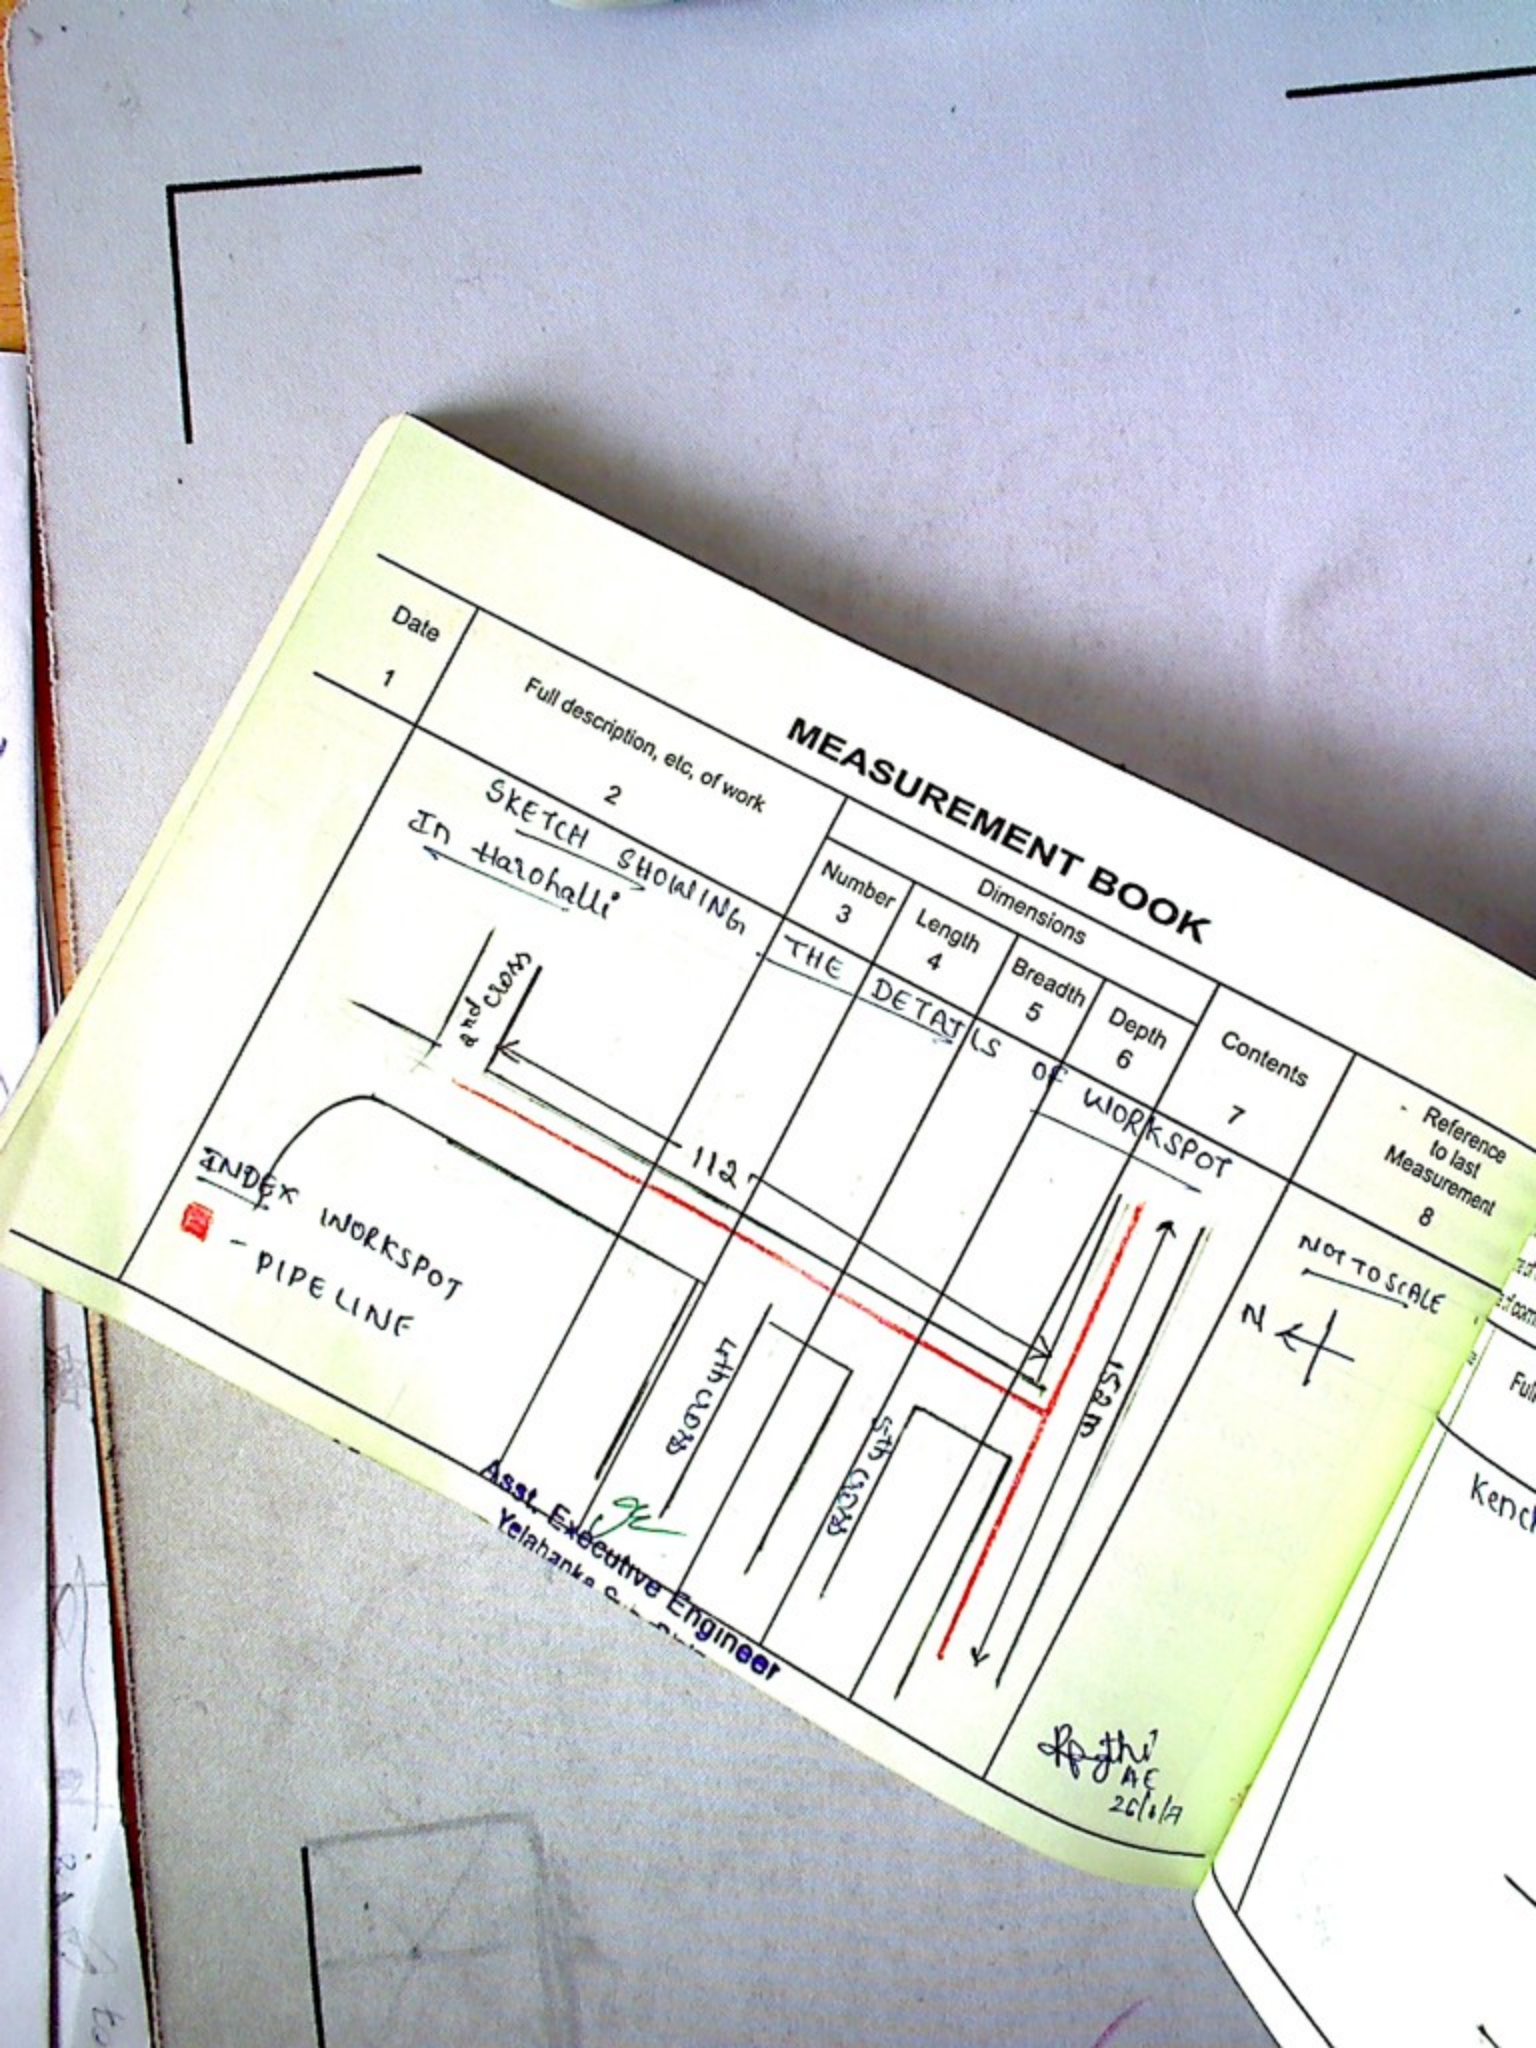

Asst. Executive Engineer
Yelahanka

20/1/19

M. A. R. 57 (Rule 116)
Measurement Book

No. B
465474

Serial No. .....
Name of Work ..... From..... To.....
Name of Contractor of nature of Agency .....
Date of commencement of work .....

Date	Full description, etc, of work	Dimensions				Contents	Reference to last Measurement
	2	Number 3	Length 4	Breadth 5	Depth 6	7	8
	Kenchenalli					WORK SPOT - PIPELINE N NOT TO SCALE	
						Harohalli main Road to Kenchenahalli Road	

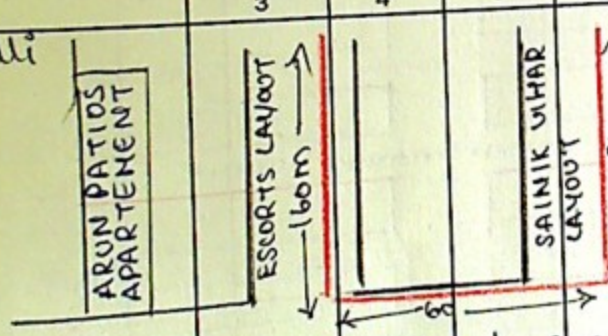

AE 26/6/17

Asst. Executive Engineer
Yelahanka Sub. Division

MEASUREMENT BOOK

Date	Full description, etc, of work	Number	Dimensions			Contents	Ref to Measure
			Length	Breadth	Depth		
1	2	3	4	5	6	7	8

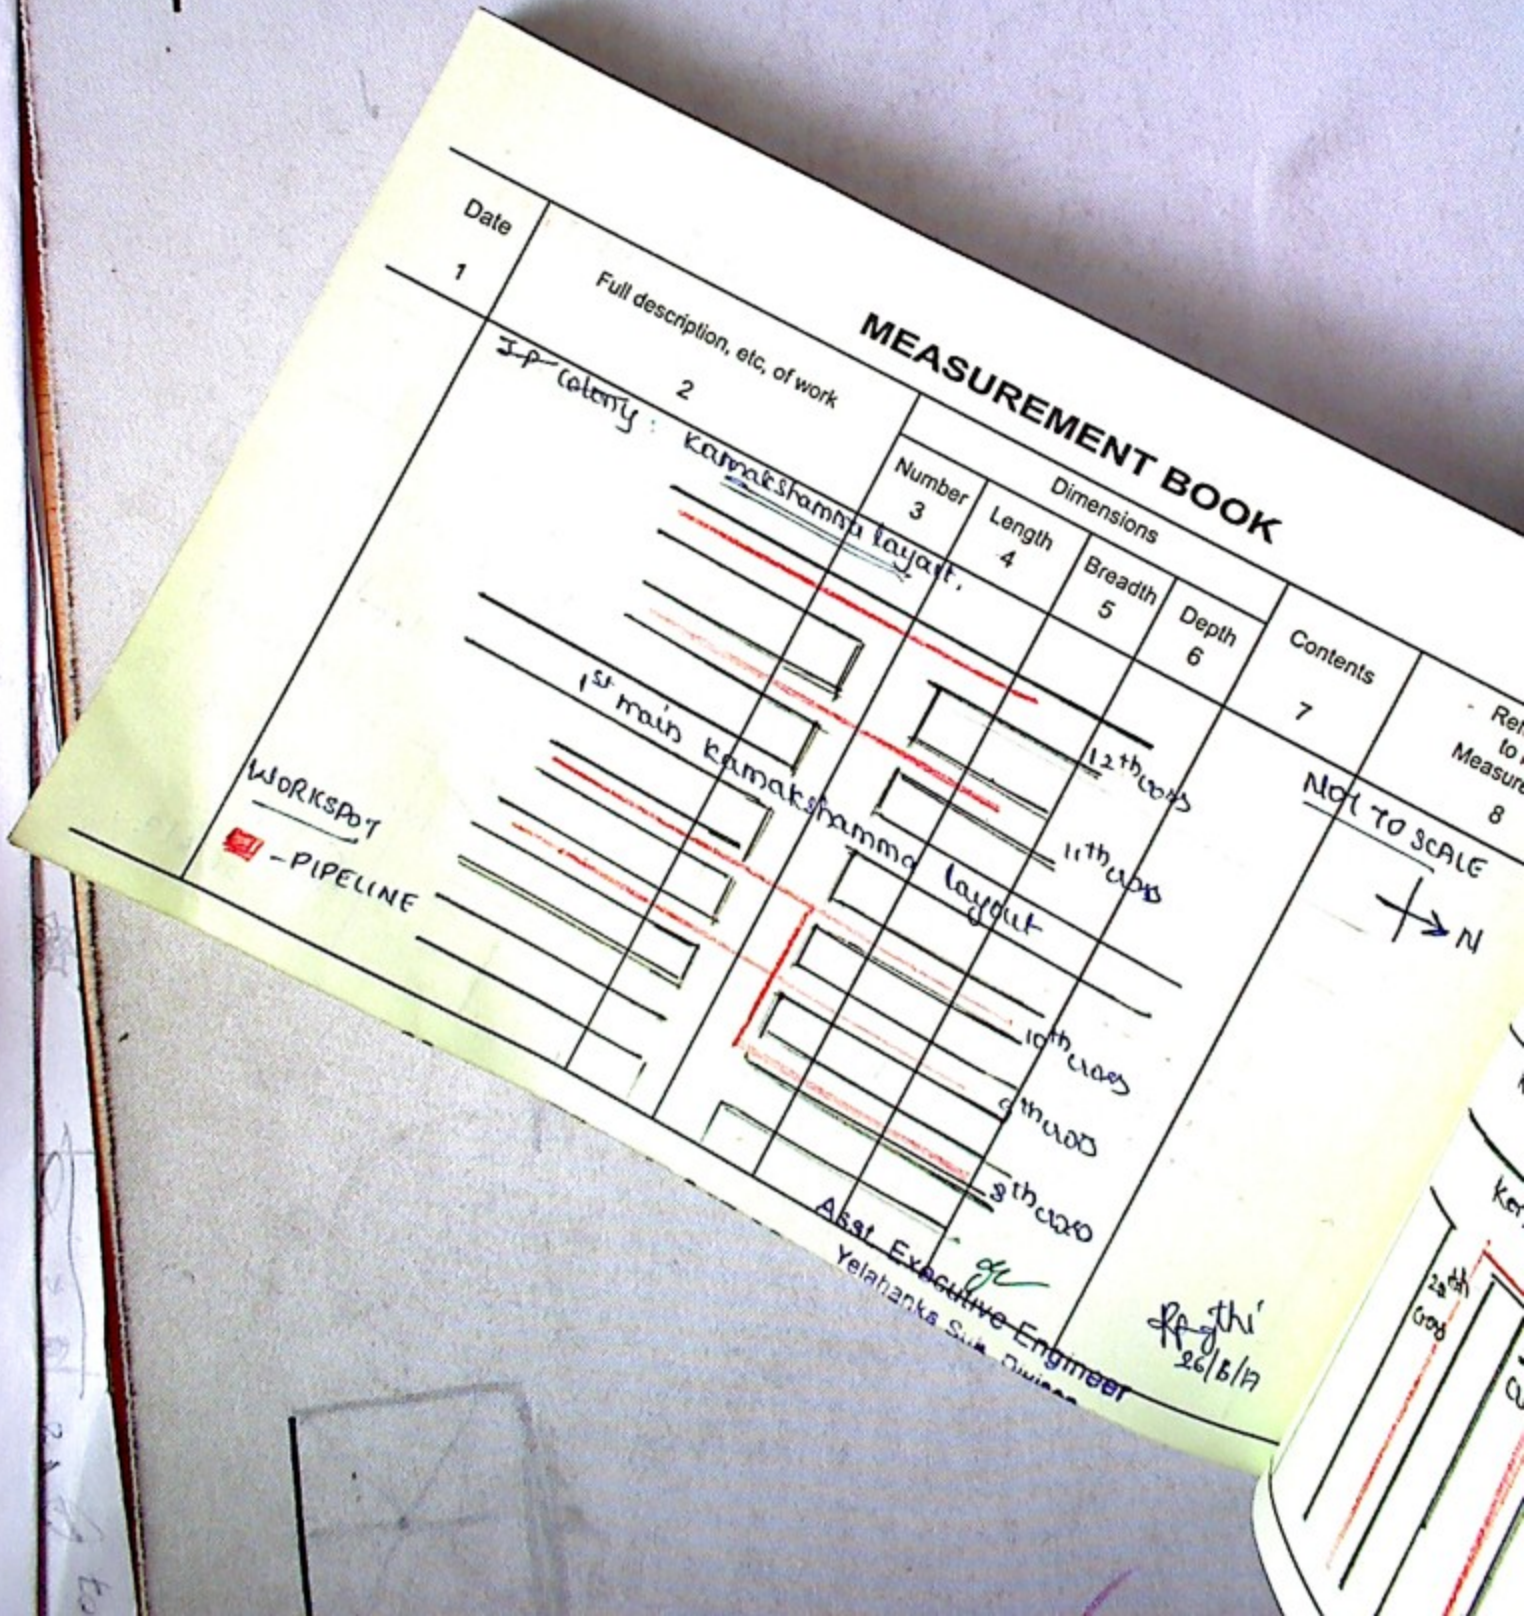

M. A. R. 57 (Rule 116)
Measurement Book

No. B 46

Serial No. .....

Name of Work ..... From ..... To .....

Name of Contractor of nature of Agency .....

Date of commencement of work .....

Date 1	Full description, etc, of work 2	Dimensions				Contents 7	Reference to last Measurement 8
		Number 3	Length 4	Breadth 5	Depth 6		
	Kondappa layout					N	NOT TO SCALE
	Kondappa layout						
							kamakshamma layout
							vijay Jyothi street
							- PIPELINE

20th cross
25th cross
main
25th cross

Asst Executive Engineer

26/6/17

MEASUREMENT BOOK

Date	Full description, etc, of work	Dimensions				Contents	
		Number	Length	Breadth	Depth		
1	2	3	4	5	6	7	
	QR. 100 / 30.06.2017						
	1298431:00						
	1313127:00						
	85303:00						
						Deduction	
					IT	139847:00	
					VAT	55937:00	
					LC	139847:00	
					CEF	1398:00	
					T.D	85303:00	